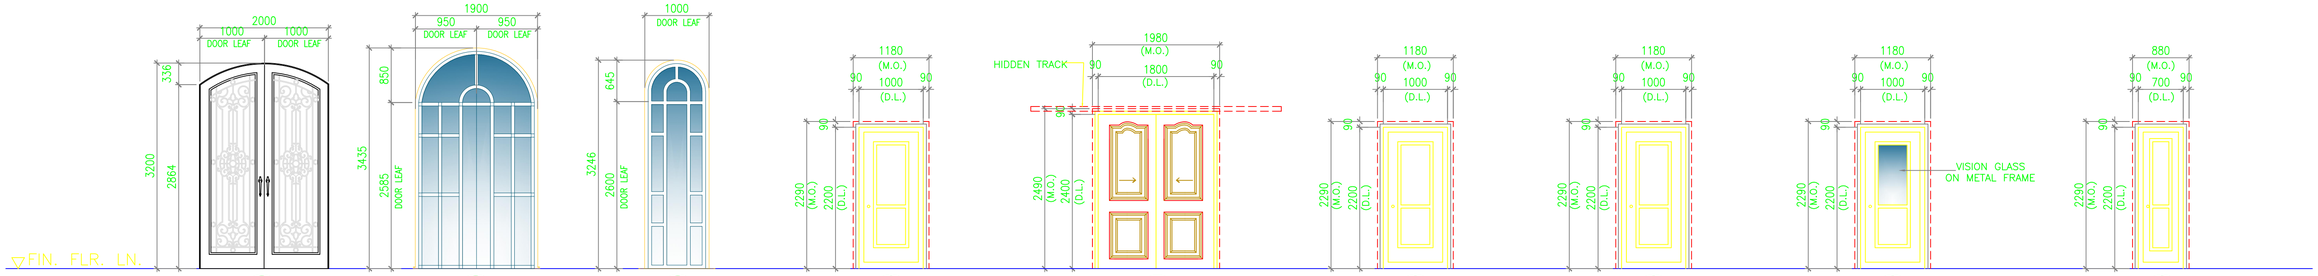

D1
2 LEAF SOLID DECORATIVE SWING MAHOGANY WOOD DOOR ON WOOD FRAMING W/ OIL VARNISHED WITH SANDBLASTED GLASS AND BRASS ORNAMENTS

D2
2 LEAF SWING DOUBLE GLAZED CLEAR GLASS DOOR ON POWDER COATED WITH ALUMINUM FRAME

D3
2 LEAF SWING DOUBLE GLAZED CLEAR GLASS DOOR ON POWDER COATED WITH ALUMINUM FRAME

D4
1 LEAF SOLID DECORATIVE SWING MAHOGANY WOOD DOOR ON WOOD FRAMING W/ OIL VARNISHED

D5
44mm THK SEMI-SOLID 2-LEAF SLIDING WOOD DOOR ON WOOD FRAMING W/ MAHOGANY VENEER OIL VARNISHED W/ DECORATIVE MOULDINGS

D6
44mm THK SEMI-SOLID 1-LEAF SWING WOOD DOOR ON WOOD FRAMING W/ MAHOGANY VENEER OIL VARNISHED W/ DECORATIVE MOULDINGS

D7
44mm THK SEMI-SOLID 1-LEAF SWING WOOD DOOR ON WOOD FRAMING W/ MAHOGANY VENEER OIL VARNISHED W/ DECORATIVE MOULDINGS

D8
44mm THK SEMI-SOLID 1-LEAF SWING WOOD DOOR ON WOOD FRAMING W/ MAHOGANY VENEER OIL VARNISHED W/ DECORATIVE MOULDINGS WITH VISION GLASS

D9
44mm THK SEMI-SOLID 1-LEAF SWING WOOD DOOR ON WOOD FRAMING W/ MAHOGANY VENEER OIL VARNISHED W/ DECORATIVE MOULDINGS

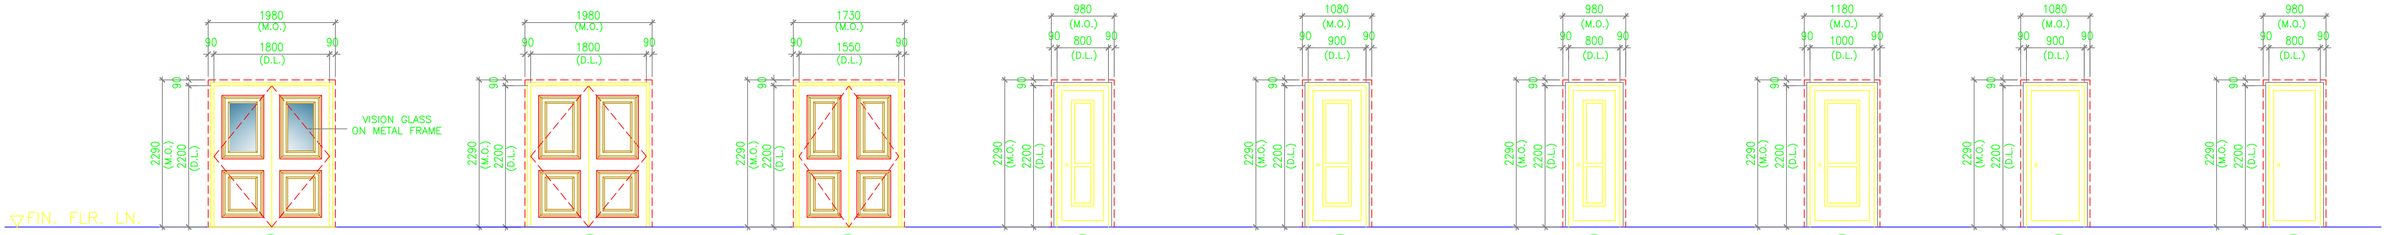

D10
44mm THK SEMI-SOLID 2-LEAF SWING WOOD DOOR ON WOOD FRAMING W/ OAK VENEER OIL VARNISHED W/ DECORATIVE MOULDINGS

D11
44mm THK SEMI-SOLID 2-LEAF SWING WOOD DOOR ON WOOD FRAMING W/ OAK VENEER OIL VARNISHED W/ DECORATIVE MOULDINGS

D12
44mm THK SEMI-SOLID 2-LEAF SWING WOOD DOOR ON WOOD FRAMING W/ OAK VENEER OIL VARNISHED W/ DECORATIVE MOULDINGS

D13
44mm THK SEMI-SOLID 1-LEAF SWING WOOD DOOR ON WOOD FRAMING W/ MAHOGANY VENEER OIL VARNISHED W/ DECORATIVE MOULDINGS

D14
44mm THK SEMI-SOLID 1-LEAF SWING WOOD DOOR ON WOOD FRAMING W/ MAHOGANY VENEER OIL VARNISHED W/ DECORATIVE MOULDINGS

D15
44mm THK SEMI-SOLID 1-LEAF SWING WOOD DOOR ON WOOD FRAMING W/ MAHOGANY VENEER OIL VARNISHED W/ DECORATIVE MOULDINGS

D16
2 LEAF SOLID DECORATIVE SWING MAHOGANY WOOD DOOR ON WOOD FRAMING W/ OIL VARNISHED

D17
1-LEAF SWING FLUSH WOOD DOOR ON WOOD FRAMING W/ MAHOGANY VENEER OIL VARNISHED

D18
1-LEAF SWING FLUSH WOOD DOOR ON WOOD FRAMING W/ MAHOGANY VENEER OIL VARNISHED

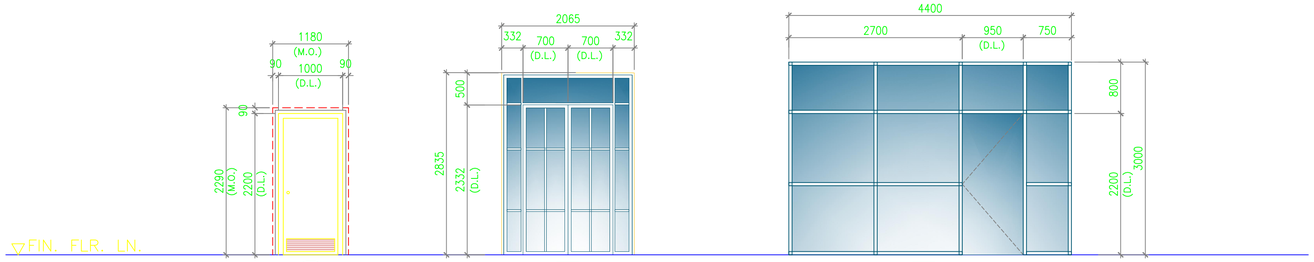

D19
1-LEAF SWING FLUSH WOOD DOOR ON WOOD FRAMING W/ MAHOGANY VENEER OIL VARNISHED WITH LOUVER

DW1
2 LEAF SWING DOUBLE GLAZED CLEAR GLASS DOOR WITH FIXED TOP & SIDE TRANSOM ON POWDER COATED WITH ALUMINUM FRAME

DW2
1 LEAF SWING DOUBLE GLAZED CLEAR GLASS DOOR WITH FIXED TOP & SIDE TRANSOM ON POWDER COATED WITH ALUMINUM FRAME